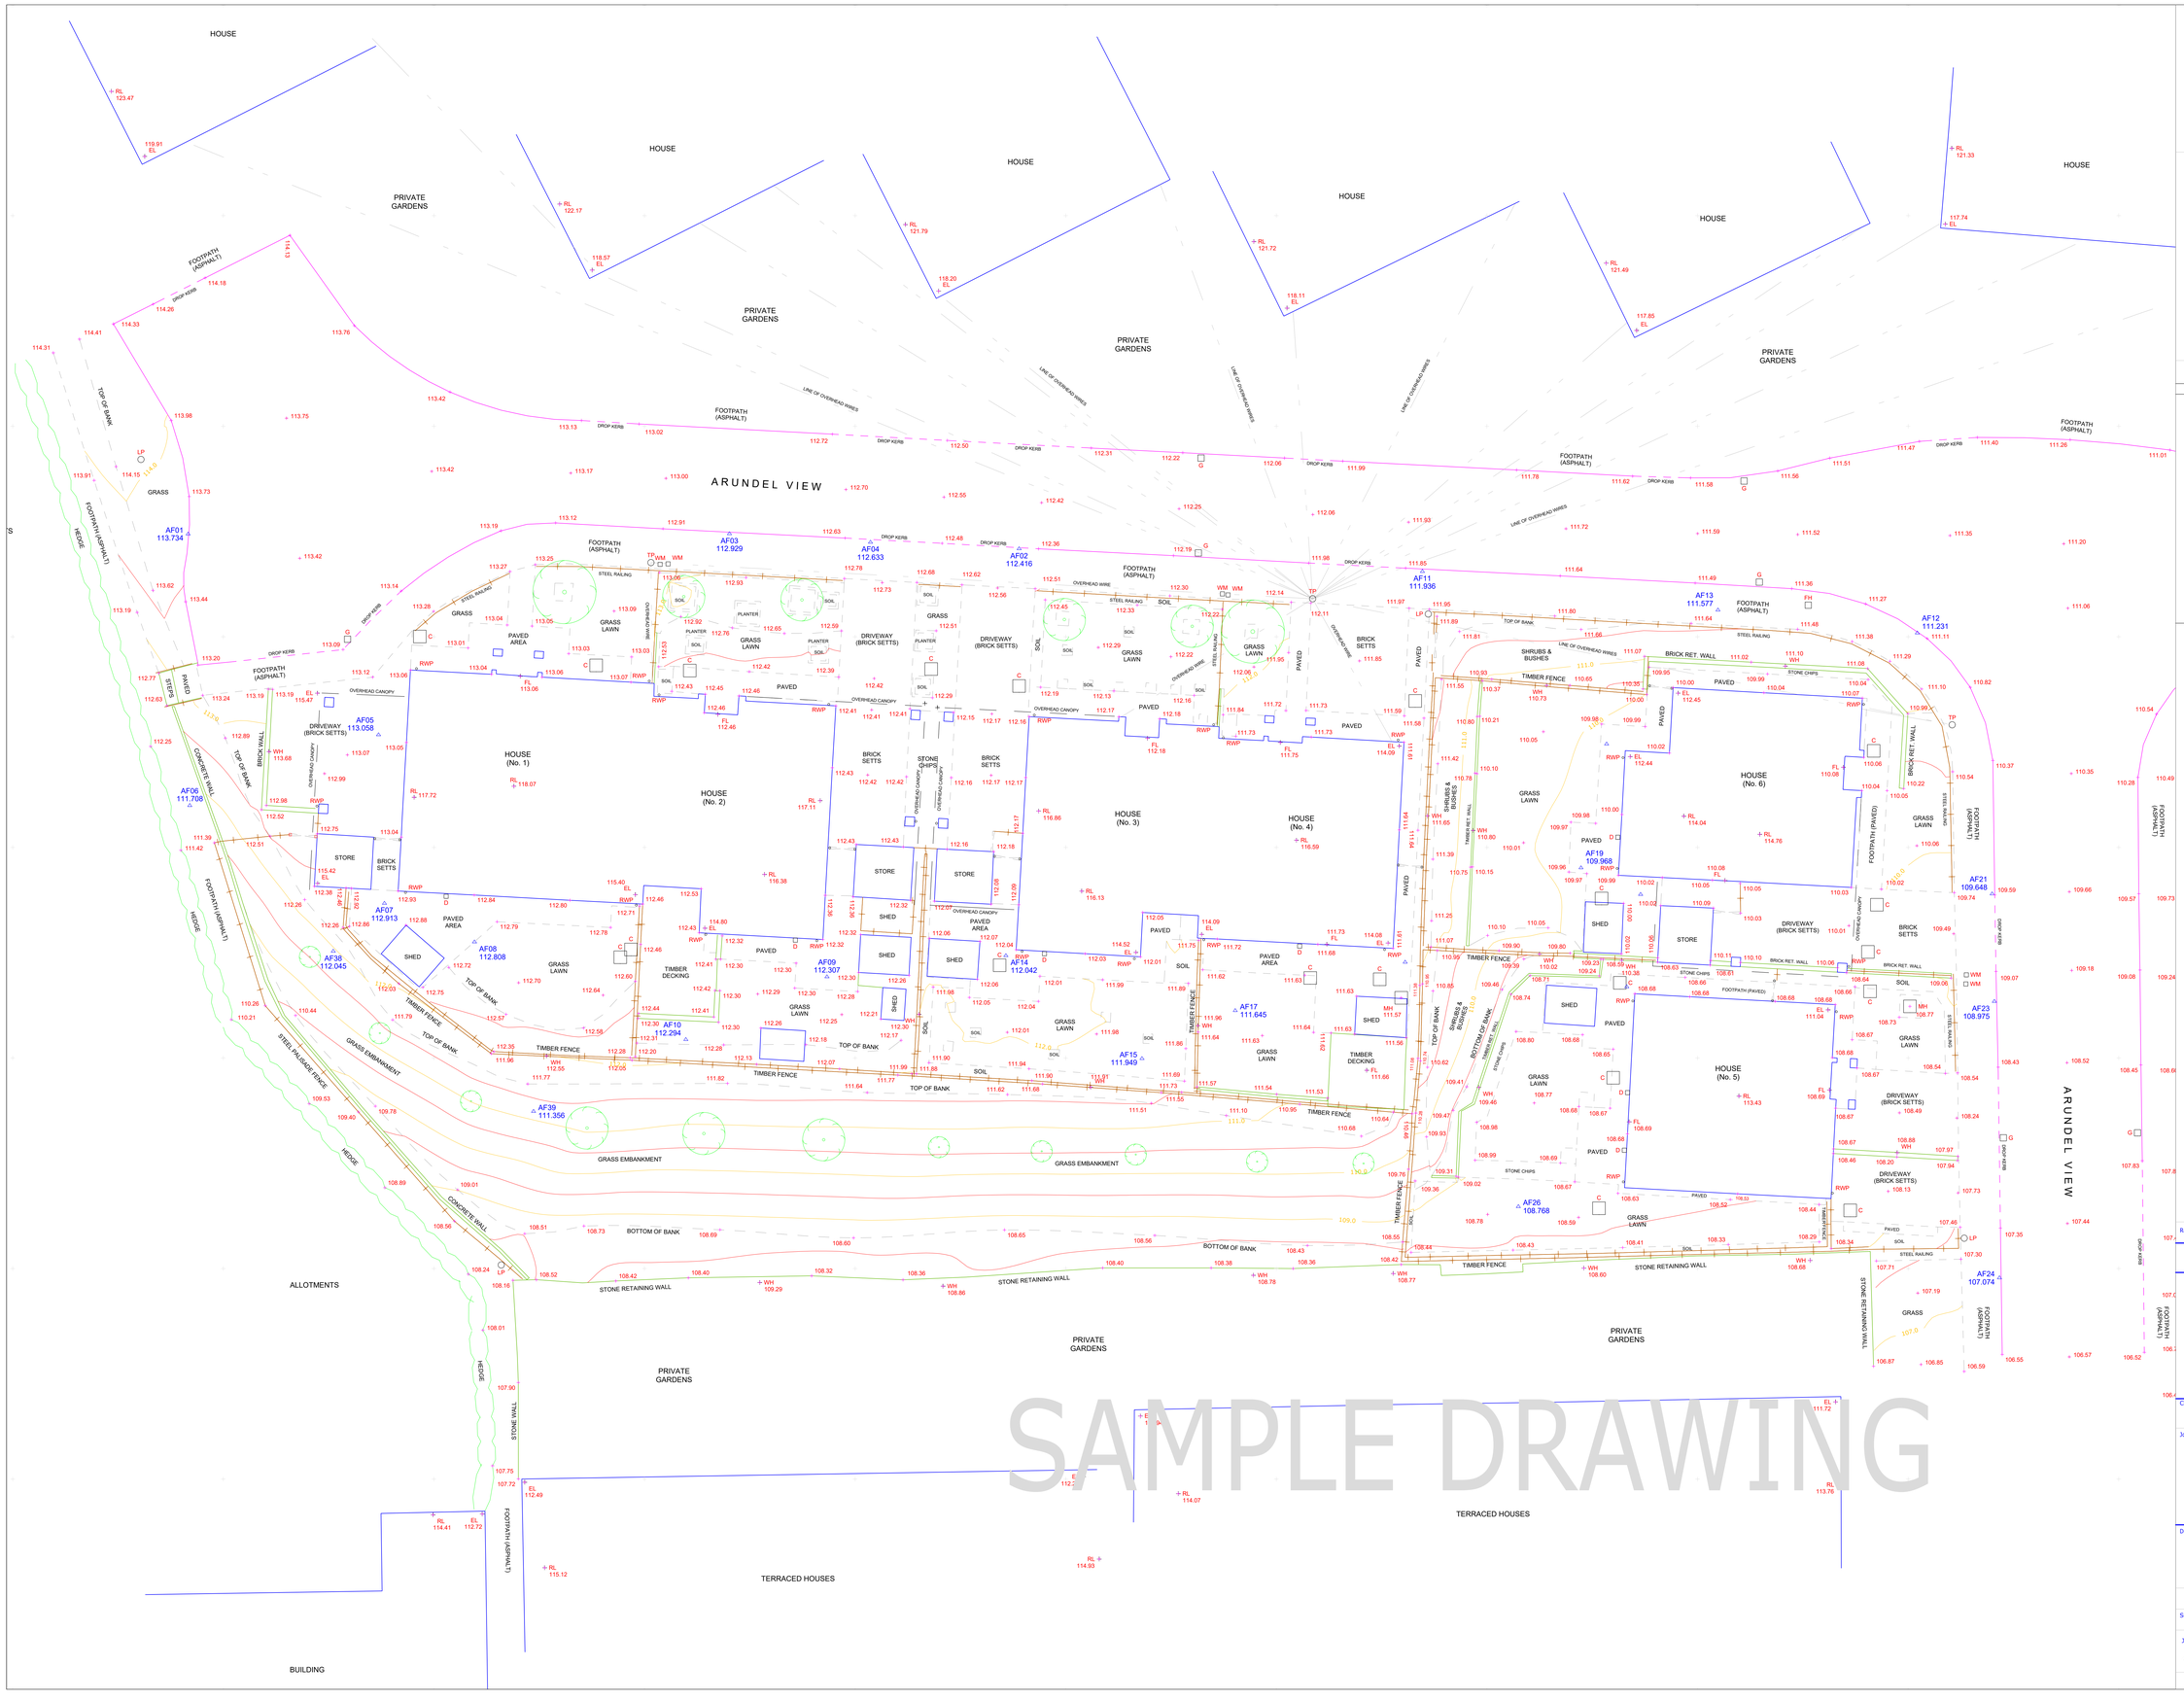

SAMPLE DRAWING

NOTES:-

1)
All survey levels are related to OS
Datum (National GPS Network).

2)
Whilst 4Site Surveys has made every effort to locate all topographical and building features we cannot accept responsibility for any features which may be omitted if they are obscured from view for any fixed or temporary reason at the time of the survey taking place.

Legend:-

AV - Air Valve	MC - Mercury Cover
BH - Borehole	MH - Manhole
B - Bollard	MKR - Marker
BT - British Telecom Cover	MP - Mooring Post
C - Cover(unknown service)	MR - Mooring Ring
CL - CH Level	OBM - O.S. Benchmark
COL - Column	OHW - Overhead Wires
CT - Cable Telecom Cover	PTP - Pot Trig Point
D - Drain	P - Post
DK - Drop Kerb	PM - Parking Meter
EC - Electricity Cover	PYLN (Elec) - Pylon
EL - Eaves Level	RE - Rodding Eye
EP - Electricity Pole	RL - Ridge Level
ER - Earth Rod	RS - Road Sign
FH - Fire Hydrant	SP - Sign Post
FL - Floor Level	SV - Stop Valve
G - Gully	T - Toby
GC - Gas Cover	TPIT - Trial Pit
GPO - Post Office Box	TL - Traffic Lights
GT - Gas Toby	TP - Telegraph Pole
IC - Inspection Cover	TV - Cable T.V. Cover
LP - Lamp Post	UP - Up Pipe
RL - Street Lite Bollard	WC - Water Cover
LB - Lighting Bollard	WH - Wall Head Level
LL - Lintel Level	WL - Water Level
LP - Lamp Post	WM - Water Meter
LT - Lighting Tower	WT - Water Toby

SURVEY STATIONS

Station	Eastings	Northings	Level
AF01	438008.331	401374.880	113.734
AF02	438047.787	401374.182	112.416
AF03	438034.033	401374.894	112.929
AF04	438040.730	401374.490	112.633
AF05	438017.370	401365.348	113.058
AF06	438008.407	401361.989	111.708
AF07	438017.651	401357.344	112.913
AF08	438021.525	401355.510	112.808
AF09	438038.664	401353.853	112.307
AF10	438044.556	401351.104	112.294
AF11	438066.956	401373.104	111.936
AF12	438090.435	401370.184	111.231
AF13	438080.970	401371.272	111.577
AF14	438047.159	401354.862	112.042
AF15	438053.622	401349.973	111.949
AF17	438058.050	401352.249	111.645
AF19	438074.468	401359.031	109.968
AF21	438093.987	401357.790	109.648
AF22	438116.833	401370.268	110.620
AF23	438094.094	401352.687	108.975
AF24	438094.336	401339.560	107.074
AF26	438071.491	401342.943	108.768
AF27	438116.045	401353.119	110.018
AF28	438136.061	401369.246	110.022
AF29	438121.663	401353.982	110.055
AF30	438121.663	401351.982	110.055
AF31	438114.990	401348.600	109.835
AF32	438118.538	401348.145	109.781
AF33	438119.511	401343.528	107.981
AF34	438134.998	401349.443	109.824
AF35	438127.632	401348.368	109.828
AF36	438138.933	401349.235	109.728
AF37	438138.860	401344.208	108.282
AF38	438015.222	401355.068	112.045
AF39	438024.731	401347.463	111.356

Rev.:-	Description:-	Date:-	By:-	Checked

4 Site Surveys
19 CRAIGHIRST ROAD
MILNGAVIE
GLASGOW
G62 7RG

Tel./Fax.:- 0141 956 6764
email:- alan.foggo@4-sitesurveys.co.uk
Web.:- www.4-sitesurveys.co.uk

Client:-

Job Title:-
1 - 9 ARUNDEL VIEW
JUMP
BARNSLEY
S74 0JJ

Drawing Title:-
SITE SURVEY (2-D)
SHEET 1 OF 2

Date:- JANUARY 2014
Scale:- 1:100@A0
Surveyed By:- ACF
Drawn By:- ACF
Checked :- FG
Job Number :- 4SS-2014-01-01
Drawing No.:- 01
Rev.:- -