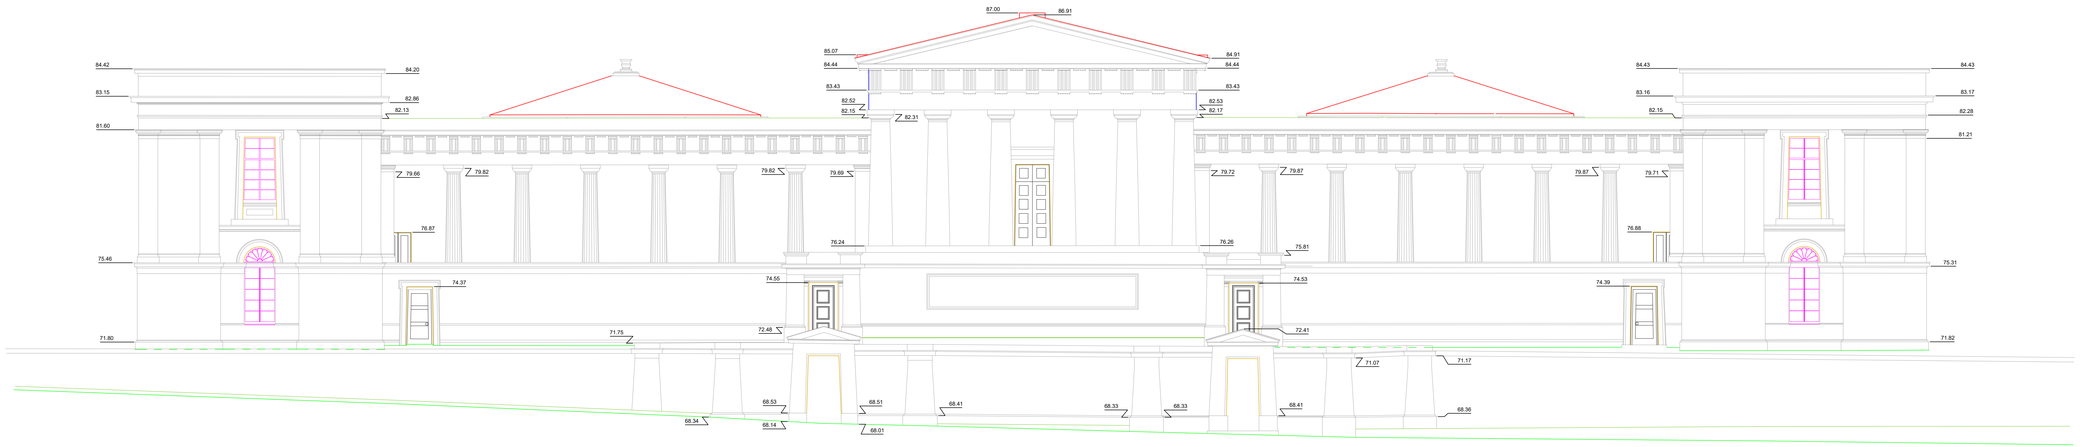

SOUTH ELEVATION

SAMPLE DRAWING

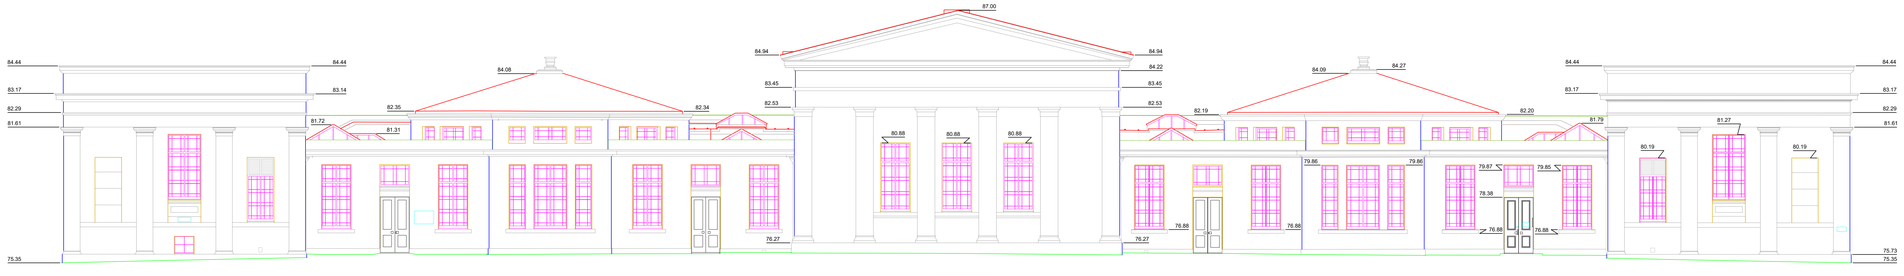

NORTH ELEVATION

NOTES:-

i)
All survey levels are related to OS
Datum (National GPS Network).

ii)
Whilst 4Site Surveys has made every effort to locate all topographical and building features we cannot accept responsibility for any features which may be omitted if they are obscured from view for any fixed or temporary reason at the time of the survey taking place.

Legend:-

AV	-Air Valve	MC	-Mercury Cover
BH	-Borehole	MH	-Manhole
B	-Bollard	MKR	-Marker
BT	-British Telecom Cover	MP	-Mooring Post
C	-Cover(unknown service)	MR	-Mooring Ring
CL	-CH Level	OBM	-O.S. Benchmark
COL	-Column	OHW	-Overhead Wires
CT	-Chorus Telecom Cover	PTP	-Pot Trig Point
D	-Drain	P	-Post
DK	-Drop Kerb	PM	-Parking Meter
EC	-Electricity Cover	PYLN	-Elec. Pylon
EL	-Eaves Level	RE	-Rodding Eye
EP	-Electricity Pole	RL	-Ridge Level
ER	-Earth Rod	RS	-Road Sign
FH	-Fire Hydrant	SP	-Sign Post
FL	-Floor Level	SV	-Stop Valve
G	-Gully	T	-Toby
GC	-Gas Cover	TPIT	-Trial Pit
GPO	-Post Office Box	TL	-Traffic Lights
GT	-Gas Toby	TP	-Telegraph Pole
IC	-Inspection Cover	TV	-Cable T.V. Cover
L	-Level	UP	-Up Pipe
RL	-Invert Left Bollard	WC	-Water Cover
LB	-Lighting Bollard	WH	-Wall Head Level
LL	-Lintel Level	WL	-Water Level
LP	-Lamp Post	WM	-Water Meter
LT	-Lighting Tower	WT	-Water Toby

Rev.:-	Description:-	Date:-	By:-	Checked

4Site Surveys
19 CRAIGHIRST ROAD
MILNGAVIE
GLASGOW
G62 7RG

Tel./Fax.:- 0141 956 6764
email:- alan.foggo@4-sitesurveys.co.uk
Web.:- www.4-sitesurveys.co.uk

Client:-

Job Title:-
ROYAL HIGH SCHOOL
REGENT ROAD
EDINBURGH

Drawing Title:-
BUILDING 1
ELEVATIONS

Date:- JUNE 2014
Scale:- 1:100@A0
Surveyed By:- ACF/FG
Drawn By:- ACF/FG
Checked :- ACF
Job Number :- 4SS-2014-04-01
Drawing No.:- 06
Rev.:- -