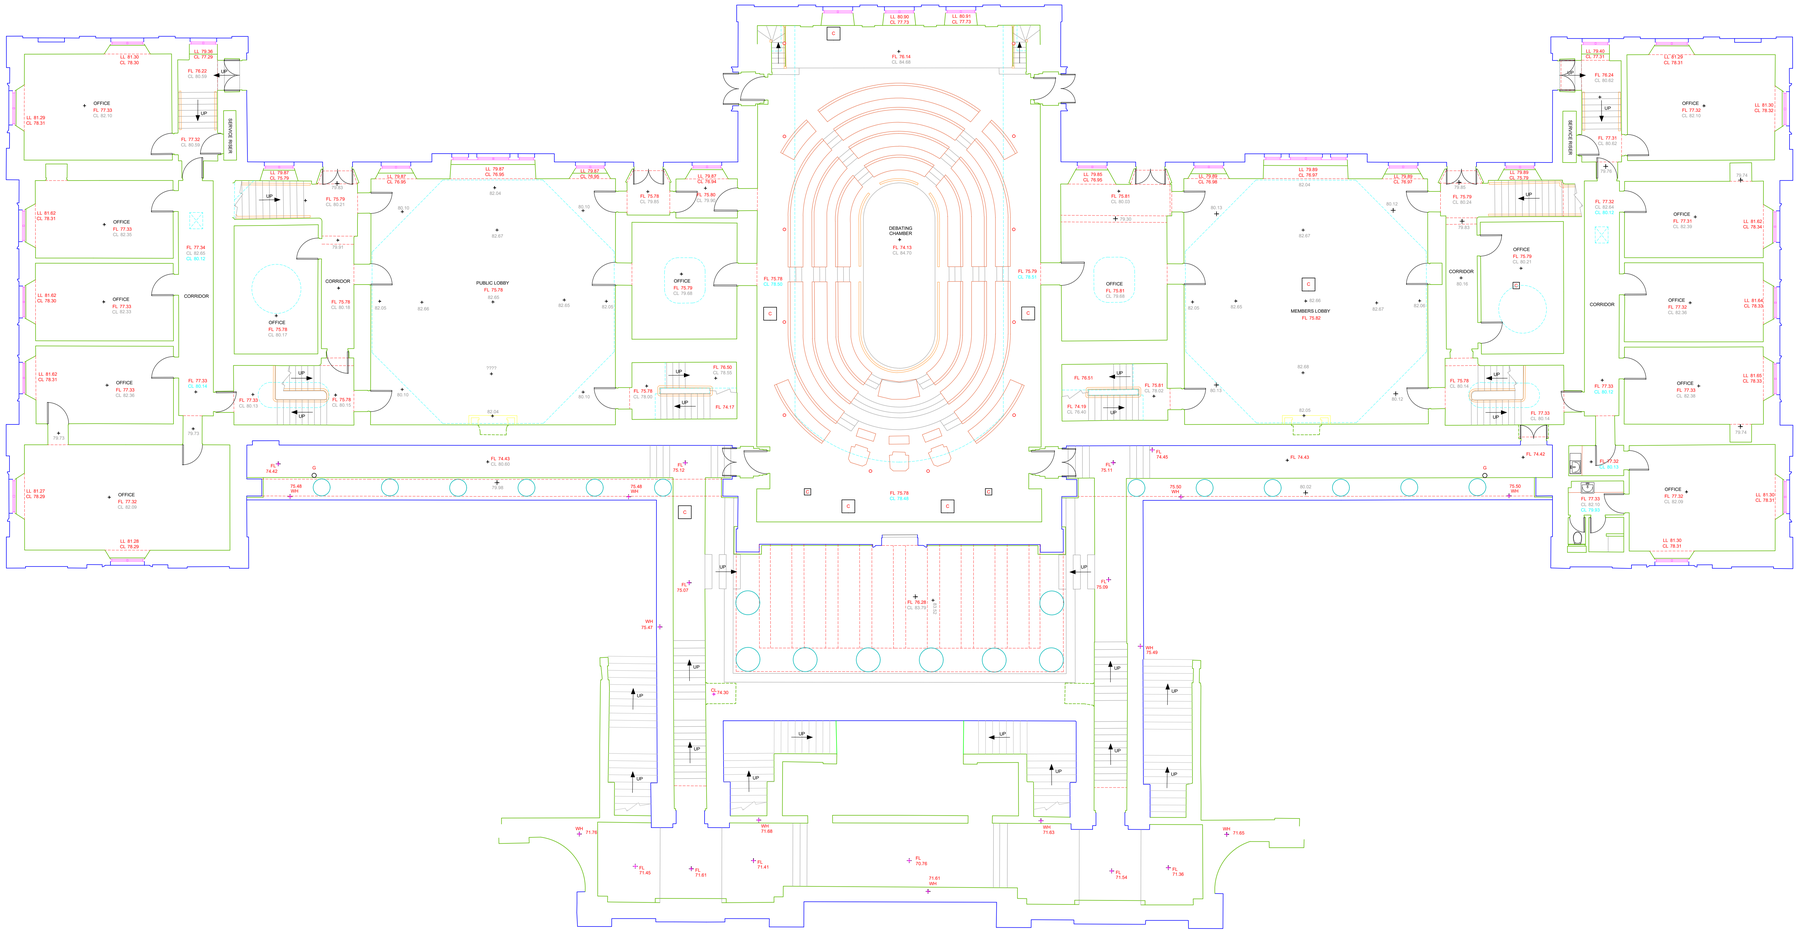

SAMPLE DRAWING

NOTES:-

i)
All survey levels are related to OS Datum (National GPS Network).

ii)
Whilst 4Site Surveys has made every effort to locate all topographical and building features we cannot accept responsibility for any features which may be omitted if they are obscured from view for any fixed or temporary reason at the time of the survey taking place.

Legend:-

AV -Air Valve
BH -Borehole
B -Bollard
BT -British Telecom Cover
C -Cover(unknown service)
CL -CH Level
COL -Column
CT -British Telecom Cover
D -Drain
DK -Drop Kerb
EC -Electricity Cover
EL -Eaves Level
EP -Electricity Pole
ER -Earth Rod
FH -Fire Hydrant
FL -Floor Level
G -Gully
GC -Gas Cover
GPO -Post Office Box
GT -Gas Toby
IC -Inspection Cover
RL -Ridge Level
LB -Lighting Bollard
LL -Lintel Level
LP -Lamp Post
LT -Lighting Tower
MC -Mercury Cover
MH -Manhole
MKR -Marker
MP -Mooring Post
MR -Mooring Ring
OBM -O.S. Benchmark
OHW -Overhead Wires
PTP -Pivot Trig Point
P -Post
PM -Parking Meter
PYLN -Elec. Pylon
RE -Rodding Eye
RL -Ridge Level
RS -Road Sign
SP -Sign Post
SV -Stop Valve
T -Toby
TPIT -Trial Pit
TL -Traffic Lights
TP -Telegraph Pole
TV -Cable T.V. Cover
UP -Up Pipe
WC -Water Cover
WH -Wall Head Level
WL -Water Level
WM -Water Meter
WT -Water Toby

Rev.:-	Description:-	Date:-	By:-	Checked

4 Site Surveys
19 CRAIGHIRST ROAD
MILNGAVIE
GLASGOW
G62 7RG

Tel./Fax.:- 0141 956 6764
email:- alan.foggo@4-sitesurveys.co.uk
Web.:- www.4-sitesurveys.co.uk

Client:-

Job Title:-
ROYAL HIGH SCHOOL
REGENT ROAD
EDINBURGH

Drawing Title:-
GROUND FLOOR

Date:- JUNE 2014
Scale:- 1:100@A0
Surveyed By:- ACF
Drawn By:- ACF
Checked :- FG
Job Number :- 4SS-2014-04-01
Drawing No.:- 04
Rev.:- -