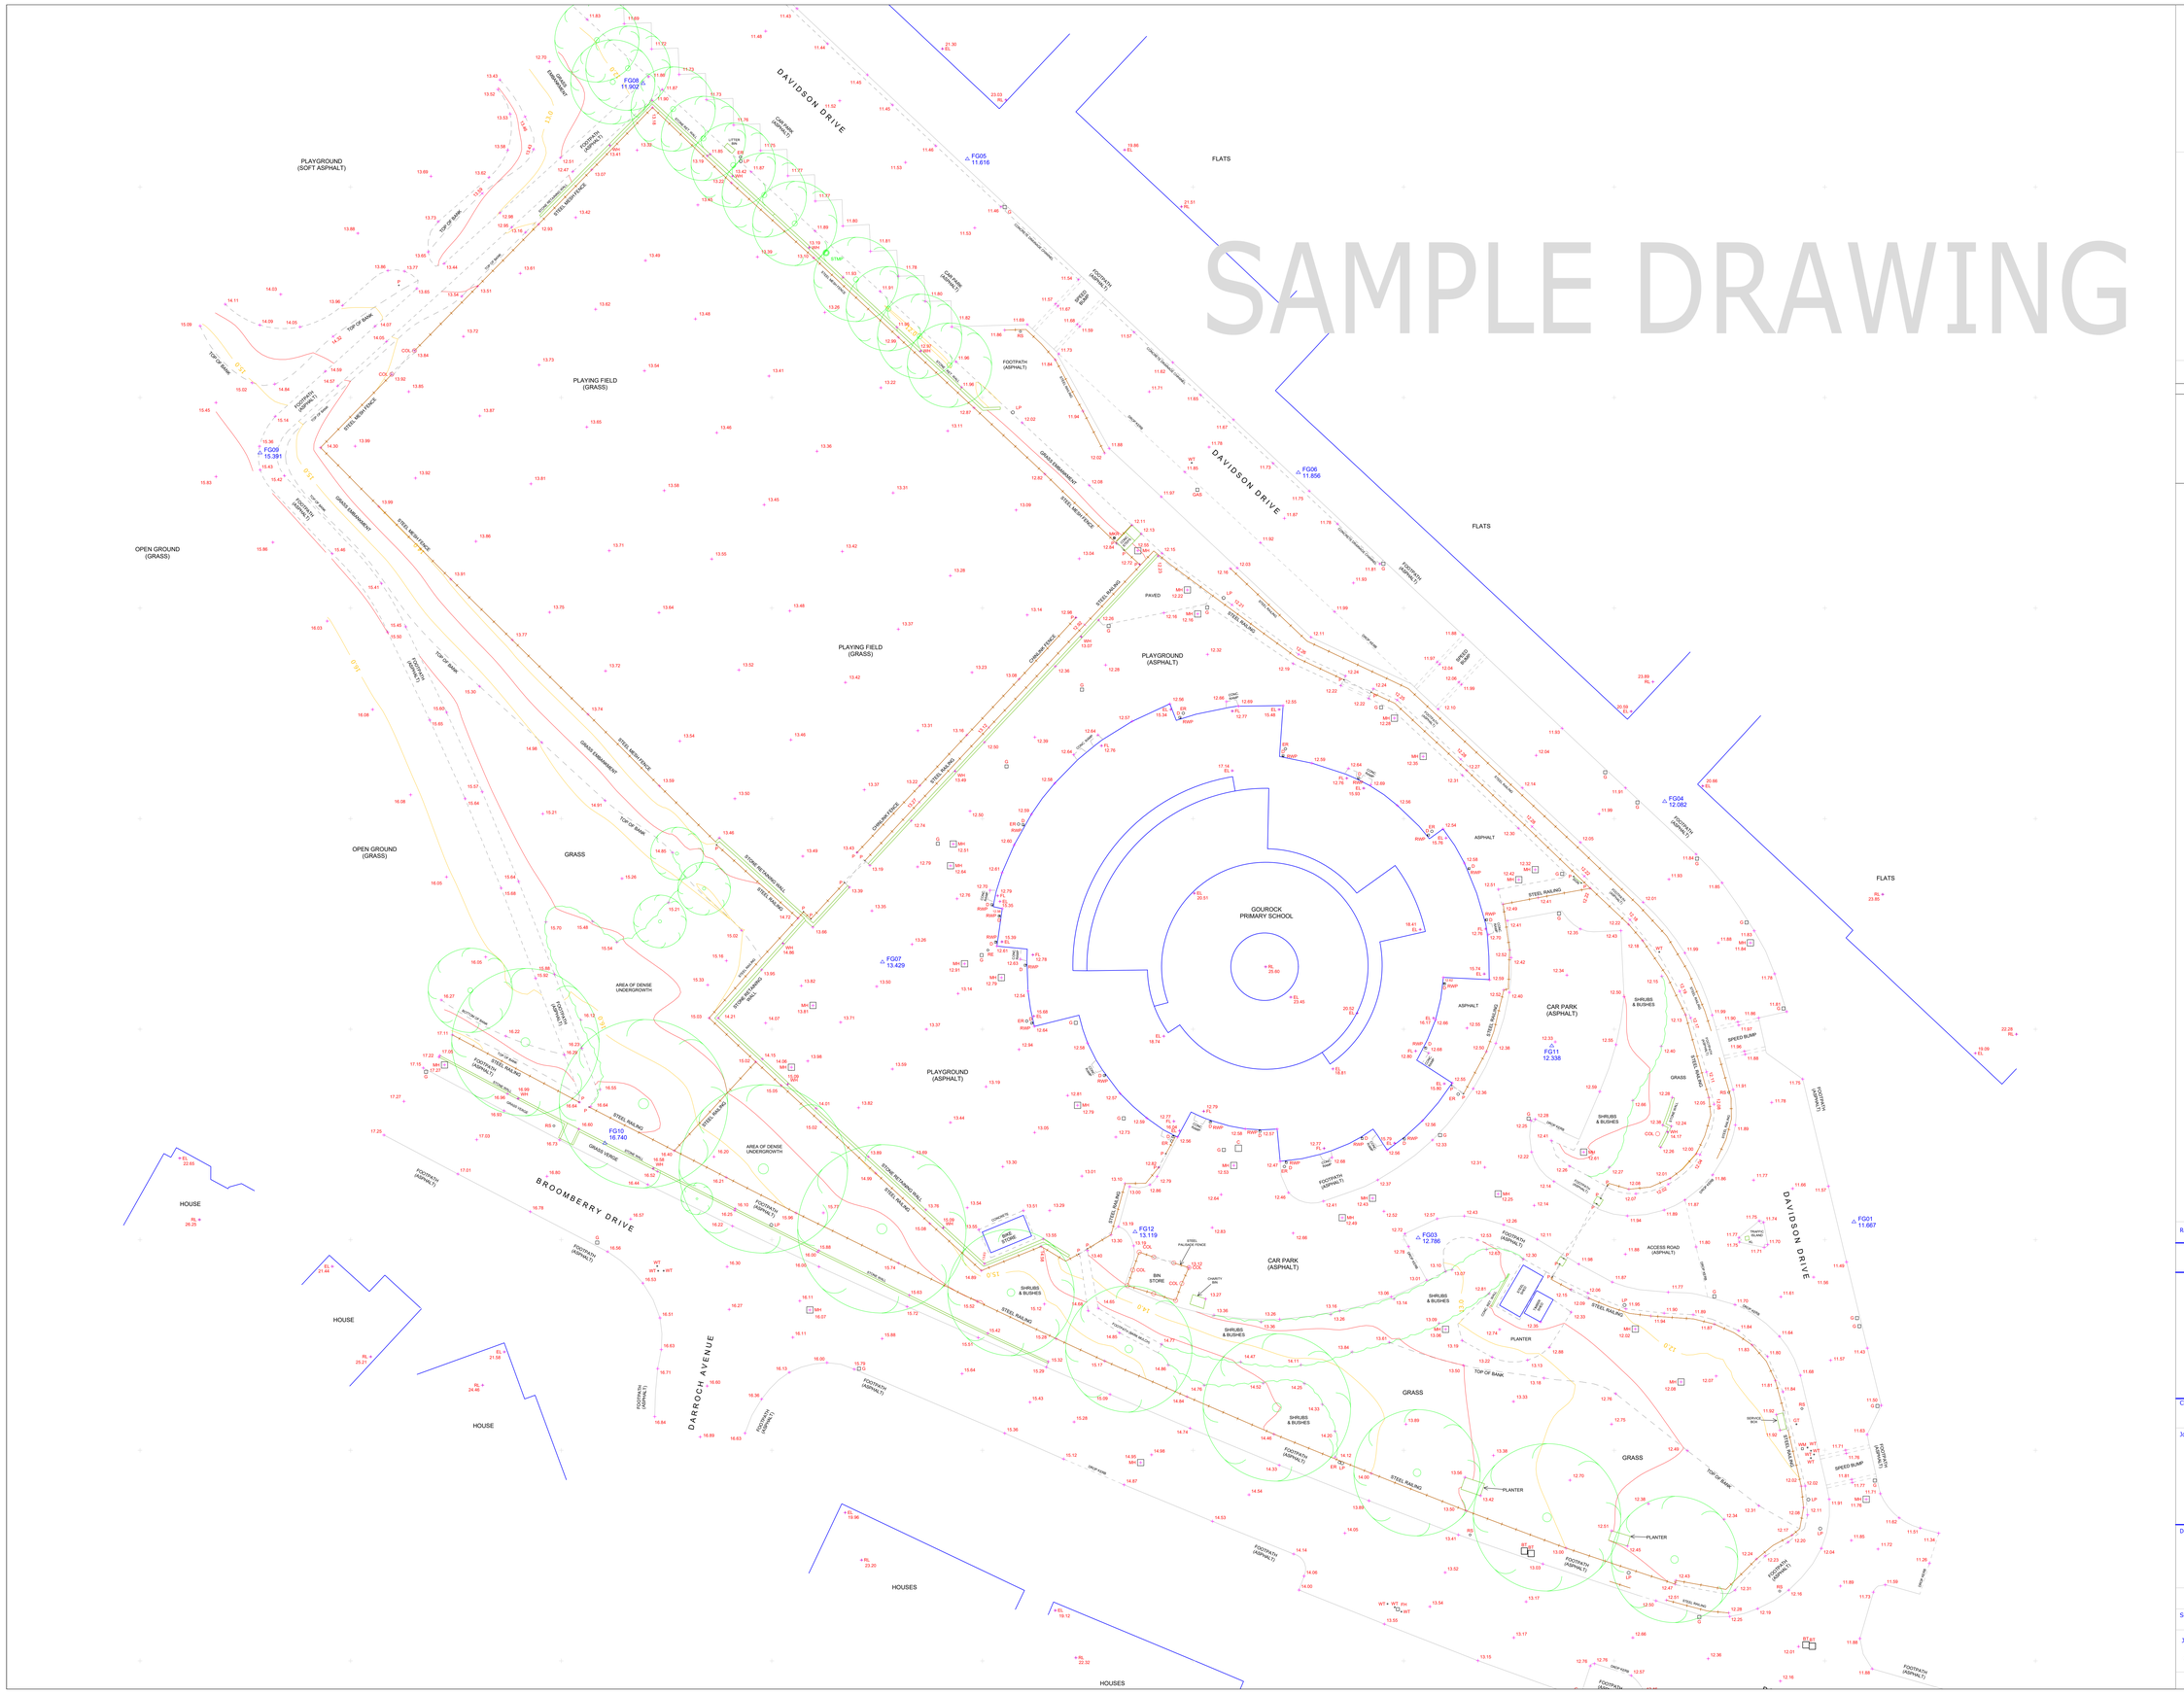

NOTES:-

i)

All survey levels are related to OS Datum (National GPS Network).

ii)

Whilst 4Site Surveys has made every effort to locate all topographical and building features we cannot accept responsibility for any features which may be omitted if they are obscured from view for any fixed or temporary reason at the time of the survey taking place.

Legend:-

AV	-Air Valve	MC	-Mercury Cover
BH	-Borehole	MH	-Manhole
B	-Bollard	MKR	-Marker
BT	-British Telecom Cover	MP	-Mooring Post
C	-Cover(unknown service)	MR	-Mooring Ring
CL	-Clt Level	OBM	-O.S. Benchmark
COL	-Column	OHW	-Overhead Wires
CT	-Cable Telecom Cover	OTP	-O.S. Trig Point
D	-Drain	P	-Post
DK	-Drop Kerb	PM	-Parking Meter
EC	-Electricity Cover	PYLN	-Elec. Pylon
EL	-Eaves Level	RE	-Rodding Eye
EP	-Electricity Pole	RL	-Ridge Level
ER	-Earth Rod	RS	-Road Sign
FH	-Fire Hydrant	SP	-Sign Post
FL	-Floor Level	SV	-Stop Valve
G	-Gully	T	-Toby
GC	-Gas Cover	TPIT	-Trial Pit
GPO	-Post Office Box	TL	-Traffic Lights
GT	-Gas Toby	TP	-Telegraph Pole
IC	-Inspection Cover	TV	-Cable T.V. Cover
IL	-Invert Level	VP	-Vent Pipe
KL	-Kerb Left Bollard	WC	-Water Cover
LB	-Lighting Bollard	WH	-Wall Head Level
LL	-Lintel Level	WL	-Water Level
LP	-Lamp Post	WM	-Water Meter
LT	-Lighting Tower	WT	-Water Toby

SURVEY STATIONS

Station	Eastings	Northings	Level
FG01	224502.762	677261.703	11.667
FG02	224500.906	677208.809	12.026
FG03	224461.385	677260.175	12.786
FG04	224484.790	677301.632	12.082
FG05	224418.570	677362.653	11.616
FG06	224450.001	677332.879	11.856
FG07	224410.508	677286.378	13.429
FG08	224387.779	677369.831	11.902
FG09	224351.393	677334.745	15.391
FG10	224384.143	677269.188	16.740
FG11	224474.069	677278.422	12.338
FG12	224434.500	677260.750	13.119

Rev.:-	Description:-	Date:-	By:-	Checked

4 Site Surveys
19 CRAIGHIRST ROAD
MILNGAVIE
GLASGOW
G62 7RG

Tel./Fax.:- 0141 956 6764
email:- alan.foggo@4-sitesurveys.co.uk
Web.:- www.4-sitesurveys.co.uk

Client:-

Job Title:-

GOUROCK PRIMARY SCHOOL
DAVIDSON DRIVE
GOUROCK

Drawing Title:-

SITE SURVEY
(2-D)

Date:- APRIL 2015

Scale:- 1:200@A0

Surveyed By:- FG

Drawn By:- FG

Checked :- ACF

Job Number :- 4SS-2015-04-03

Drawing No.:- 01

Rev.:- -